ELIZABETH WAY
ED & Ward Bdy
CAMBRIDGE REGIONAL COLLEGE
BUILDING
Area of Dense Undergrowth
Depot
95 to 101
77 to 81
61 to 69
51
EVENING COURT
El Sub Sta
PH
NEWMARKET ROAD
Brick Wall Ht 1.7m
Conc Wall Ht 1.0m
C/B Fence 1.8m
Brick Wall Ht 2.4m
Bus Shelter
Skip
Gravel
Asphalt
Grass
Concrete
Shed
Pond
Drainage Channel
Cycle Shelter
Fire Escape
Electricity Sub Station
Retaining Wall
Concrete Wall
Drainage Channel
Drainage Channel
Drainage Channel

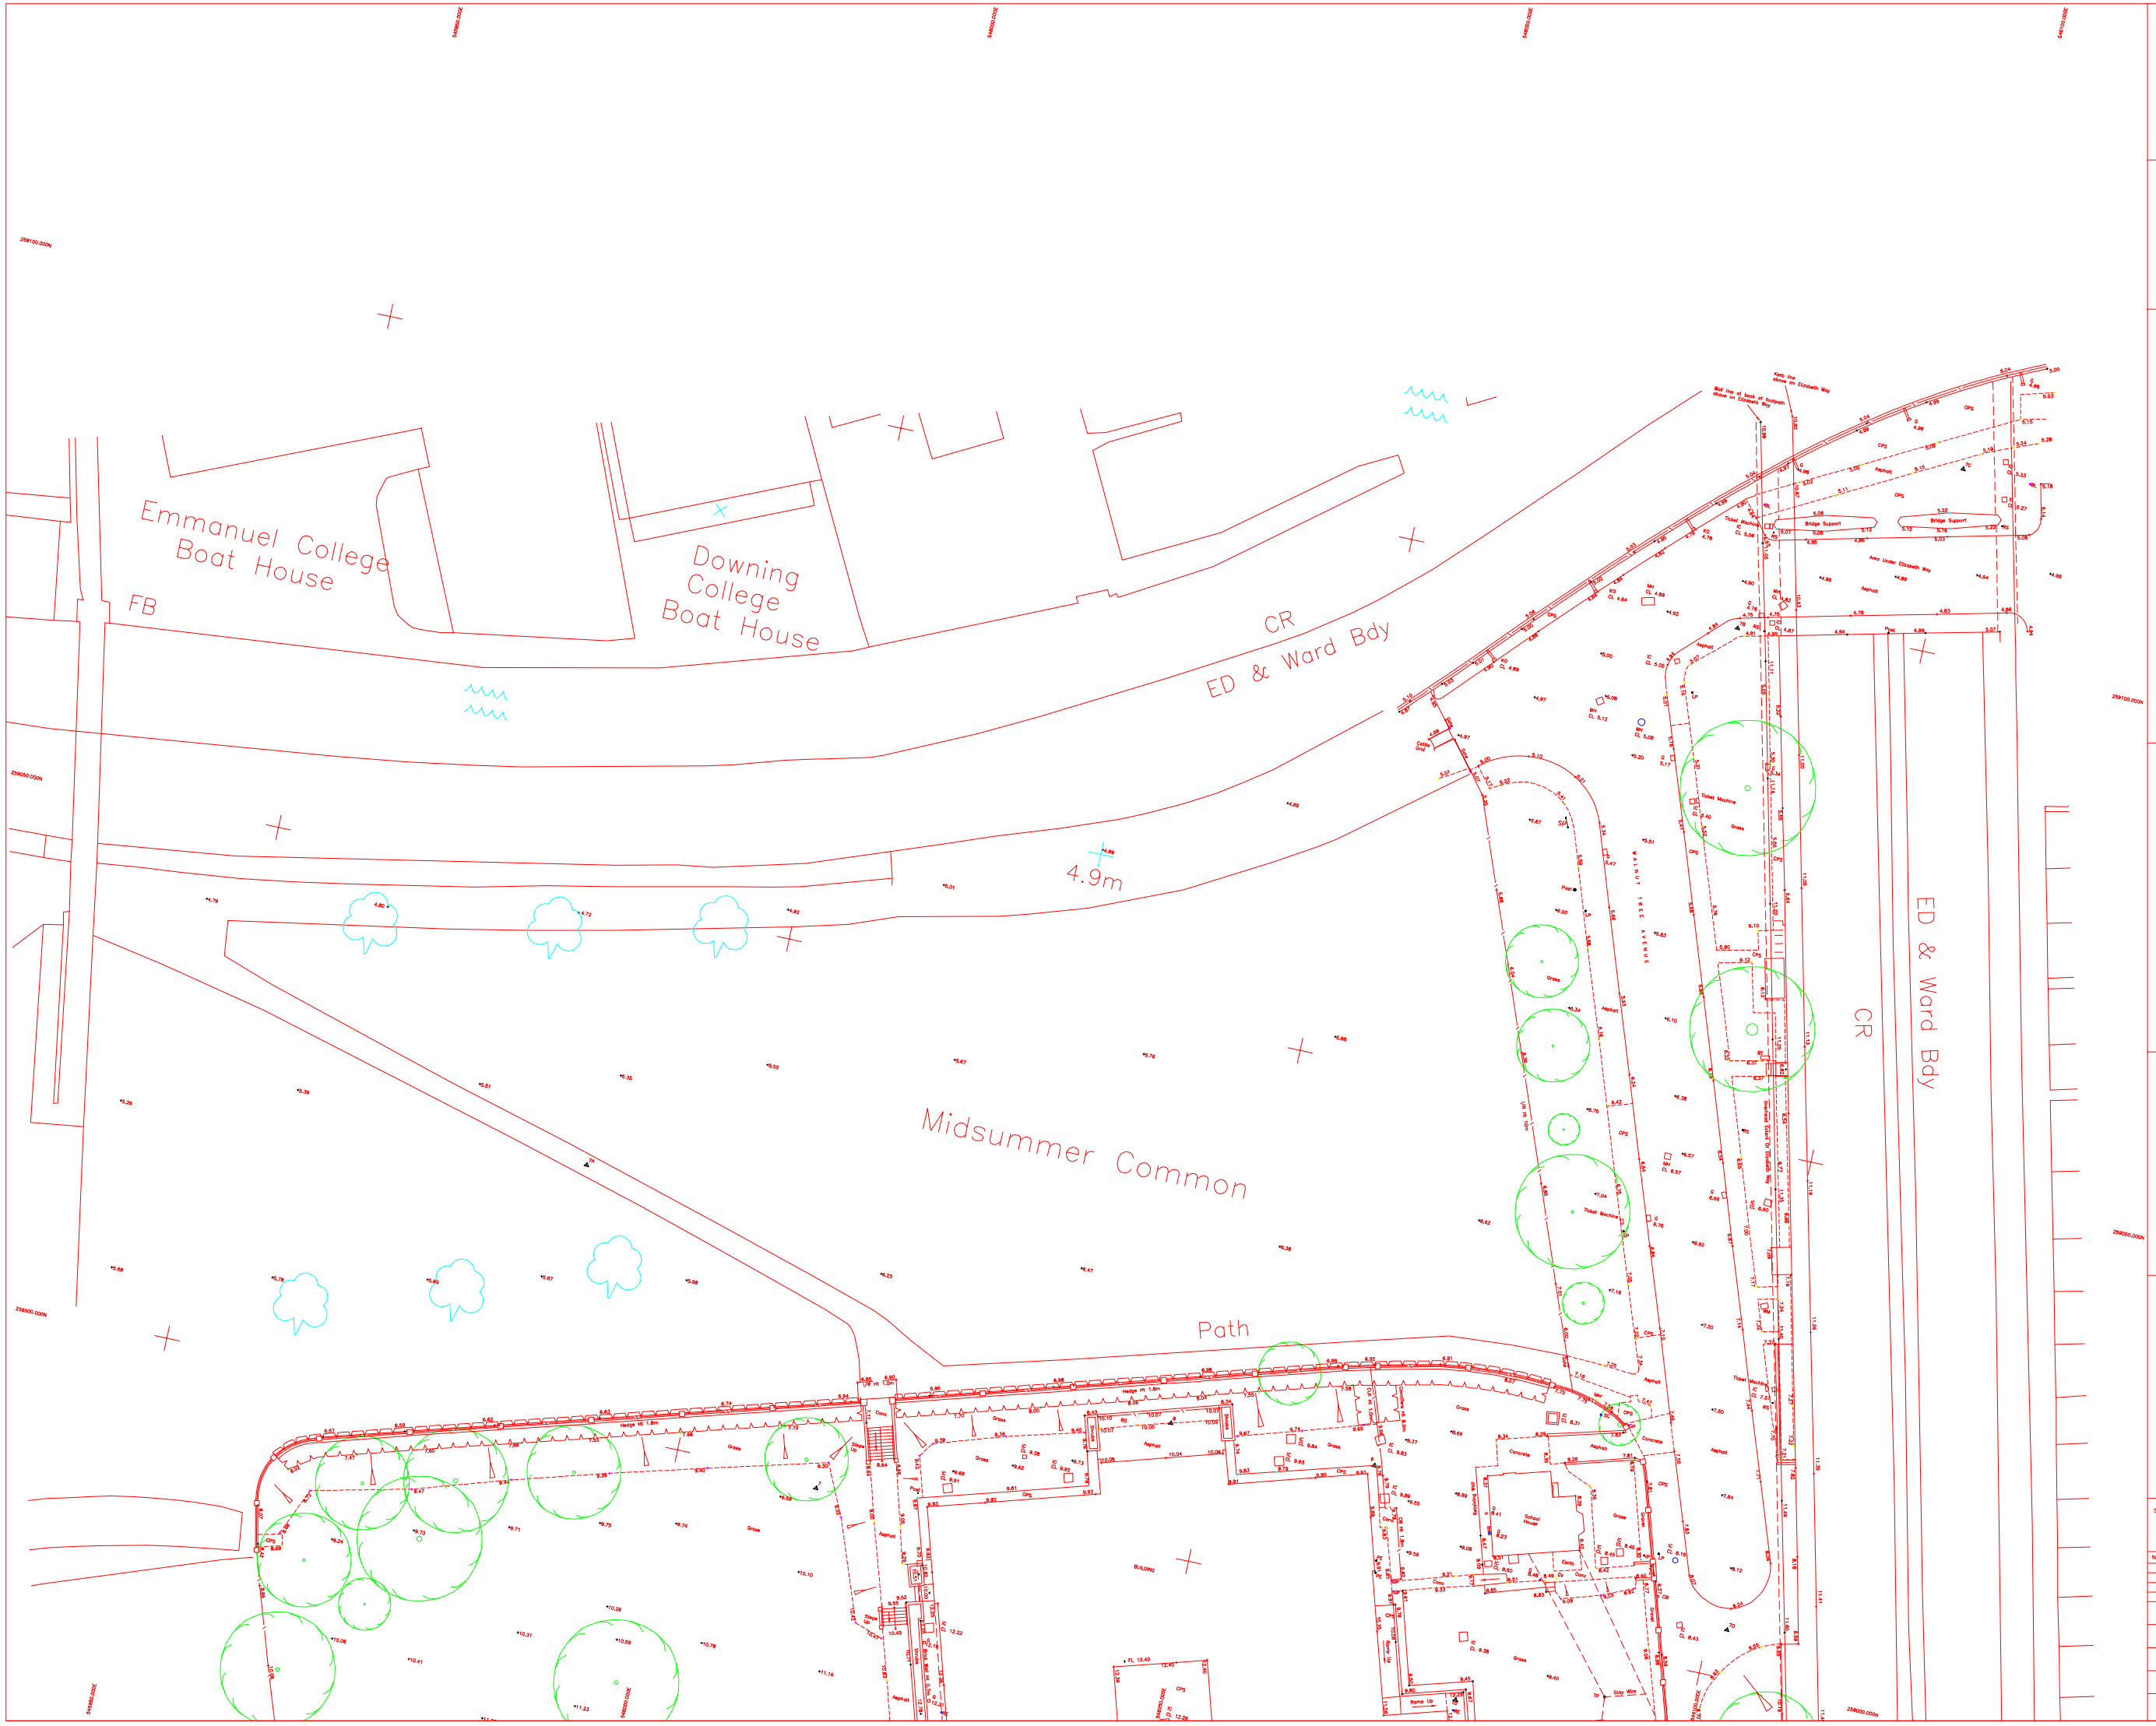
Emmanuel College Boat House
Downing College Boat House
FB
CR
ED & Ward Bdy
4.9m
Midsummer Common
Path
CR
ED & Ward Bdy
Bridge Support
Bridge Support
Area Under Elizabeth Way
Asphalt
Concrete
Grass
Hedge Ht 1.8m
Hedge Ht 1.8m
Ramp Up
Step Wire
Toilet Machine
Toilet Machine
Toilet Machine
Toilet Machine
Toilet Machine
Cycle Rack
Bin
Post
Post
Post